PROJECT MANAGER VDOT - Ringo Shah PE (703) 259-2362
SURVEYED BY, DATE RDA - Wanaas Kaupulis LS (703) 334-0837, 1/2009
DESIGN BY RDA - Darell Fischer PE (703) 334-0823
Dewberry - Ron Jakubiak PE (703) 849-0651
SUBSURFACE UTILITY BY, DATE Accuracy - Michael Taylor LS (703) 635-3060 (2/2021)

| REVISED | STATE | STATE ROUTE | STATE VDOT PROJECT NO. | SHEET NO. |
|---|---|---|---|---|
| | VA | 495 | 0495-029-49 PE101 C501 R8201 | 1 AREA 0 |

DESIGN FEATURES RELATING TO CONSTRUCTION OR TO REGULATION AND CONTROL OF TRAFFIC MAY BE SUBJECT TO CHANGE AS DEEMED NECESSARY BY THE DEPARTMENT

# Project Wide Pre Development Outfall Map

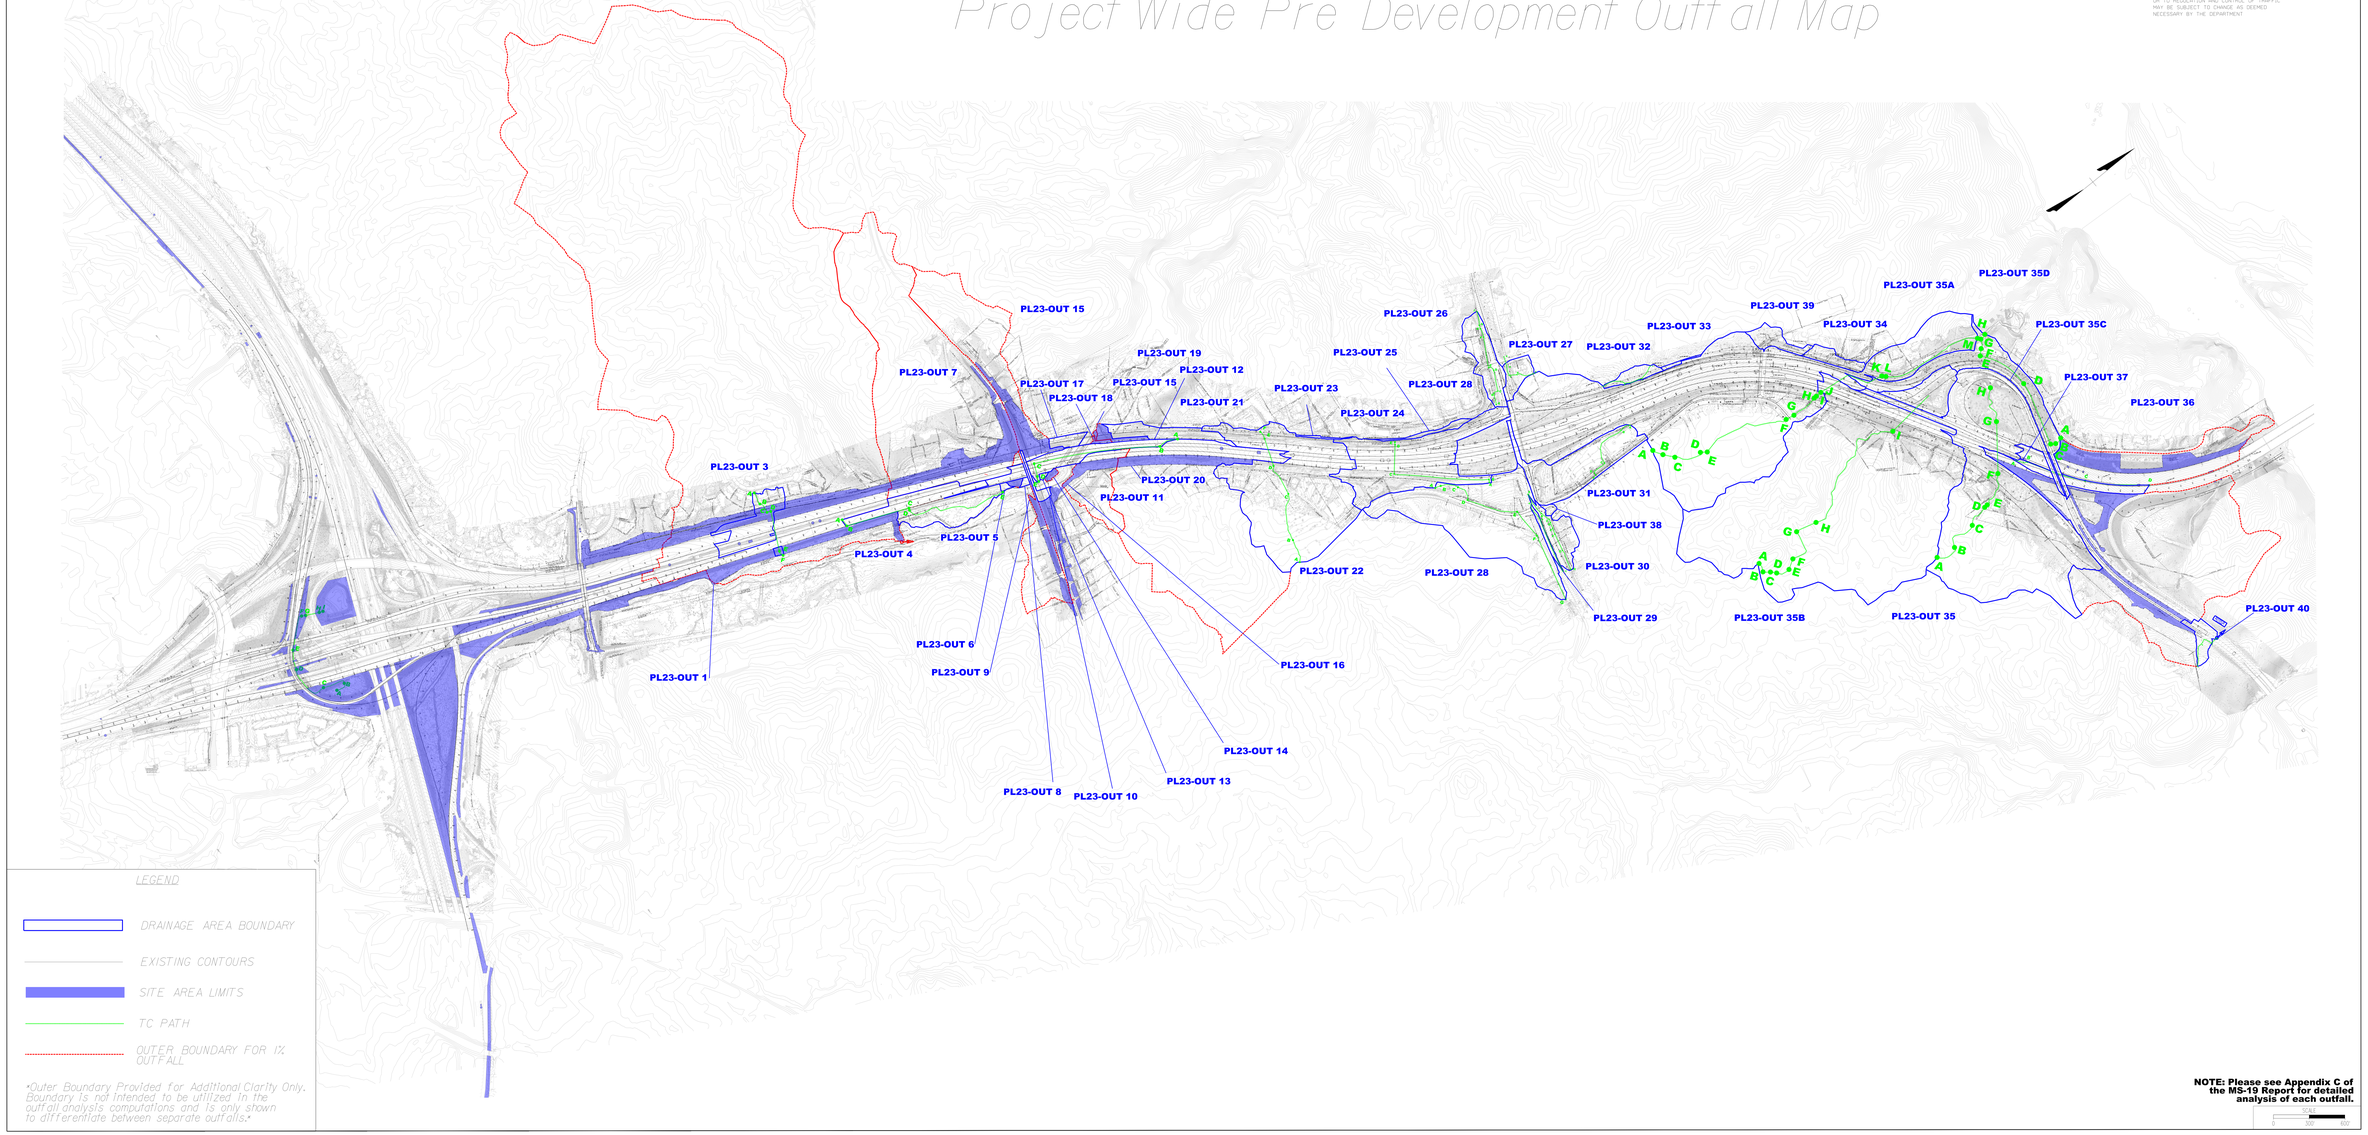


**NOTE: Please see Appendix C of the MS-19 Report for detailed analysis of each outfall.**

SCALE
0 300' 600'